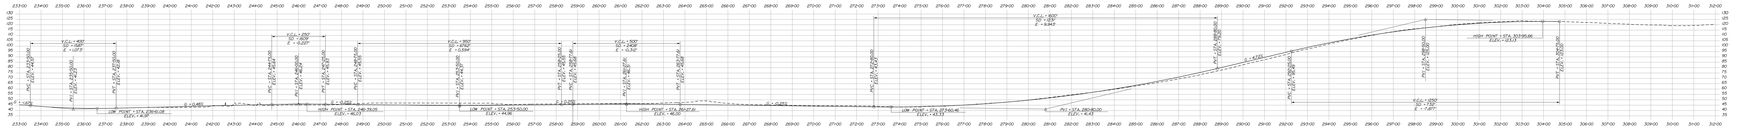

PROFILE AT MEDIAN NB & SB TRAVELWAY

SECTION SHOWING 6 LANE ORT WITH 4NB & 5SB OPENING YEAR CASH LANES

PROFILE

Horiz. 100 0 100 200

Vert. 20 0 20 40

Scale of Feet

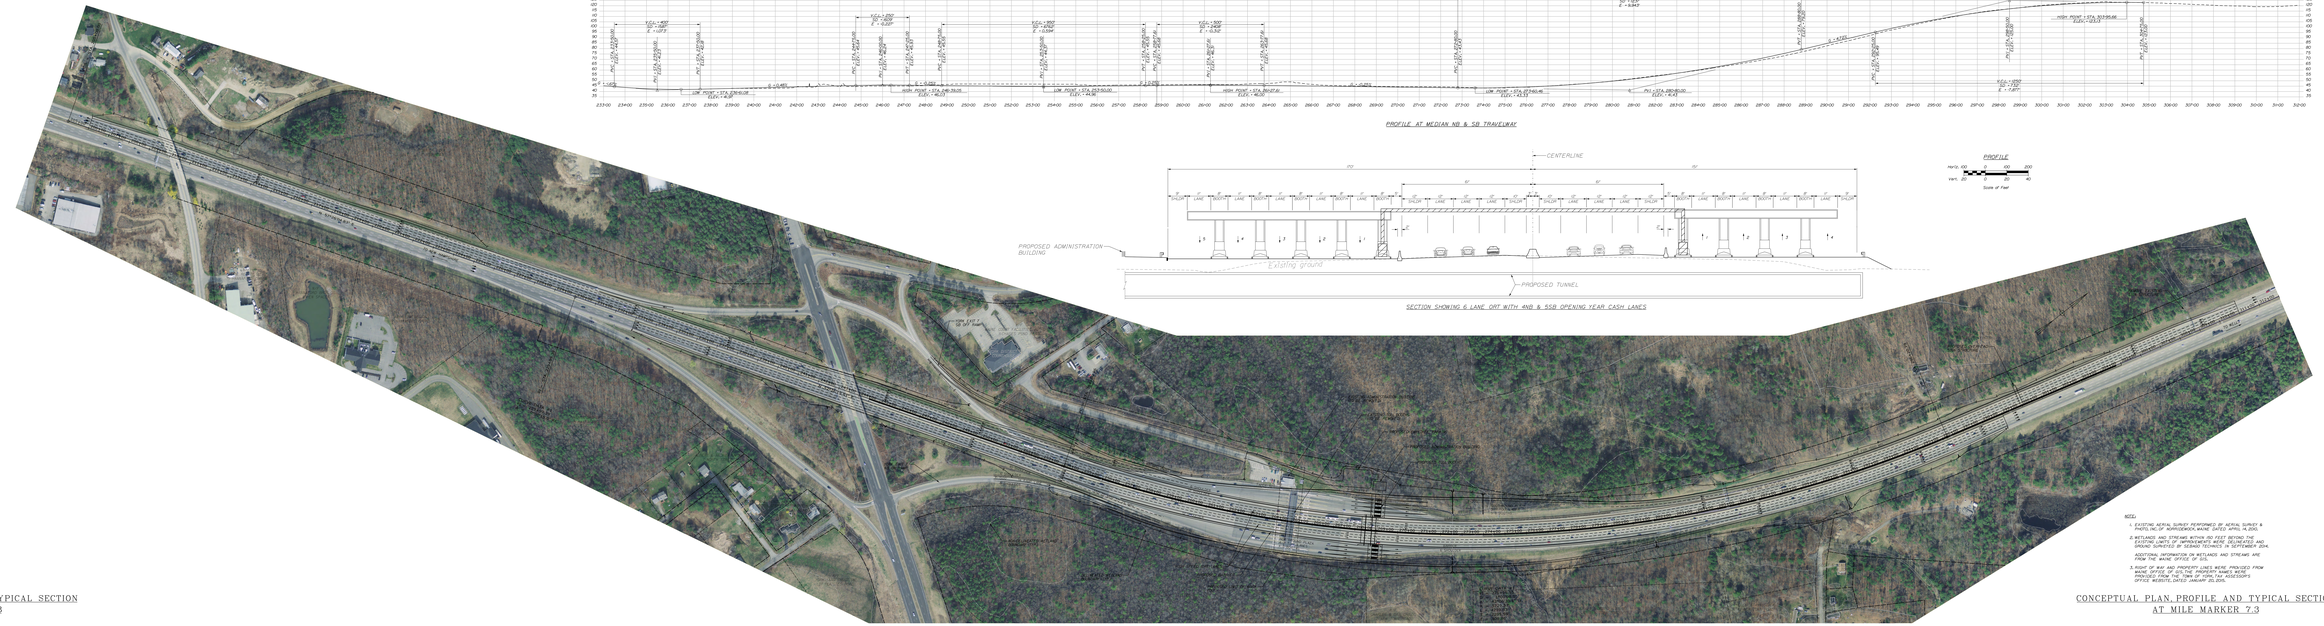

PLAN

0 40 80 160

Scale of Feet

NOTES:

1. EXISTING AERIAL SURVEY PERFORMED BY AERIAL SURVEY & PHOTO, INC.OF NORRIDGEWOCK,MAINE DATED APRIL 14,2015.

2. WETLANDS AND STREAMS WITHIN 150 FEET BEYOND THE RIGHT OF WAY LINES WERE DELINEATED BY AERIAL SURVEY AND GROUND SURVEYS BY SEBAGO TECHNICS IN SEPTEMBER 2014.

   ADDITIONAL INFORMATION ON WETLANDS AND STREAMS ARE FROM THE MAINE OFFICE OF GIS.

3. RIGHT OF WAY AND PROPERTY LINES WERE PROVIDED FROM THE MAINE OFFICE OF GIS. ADDITIONAL RIGHT OF WAY WAS PROVIDED FROM THE TOWN OF YORK TAX ASSESSOR'S OFFICE WEBSITE,DATED JANUARY 20,2015.

CONCEPTUAL PLAN, PROFILE AND TYPICAL SECTION
AT MILE MARKER 7.3

TOLL SERVICES CONTRACT
YORK TOLL PLAZA

THE GOLD STAR MEMORIAL HIGHWAY

JACOBS

CONCEPTUAL PLAN, PROFILE AND TYPICAL SECTION
AT MILE MARKER 7.3

TOLL SERVICES CONTRACT
YORK TOLL PLAZA

THE GOLD STAR MEMORIAL HIGHWAY

JACOBS

Filename: cross_sections_Cover.dgn Date:3/23/2015 Drawn: KCAMAY Checked: Ryan