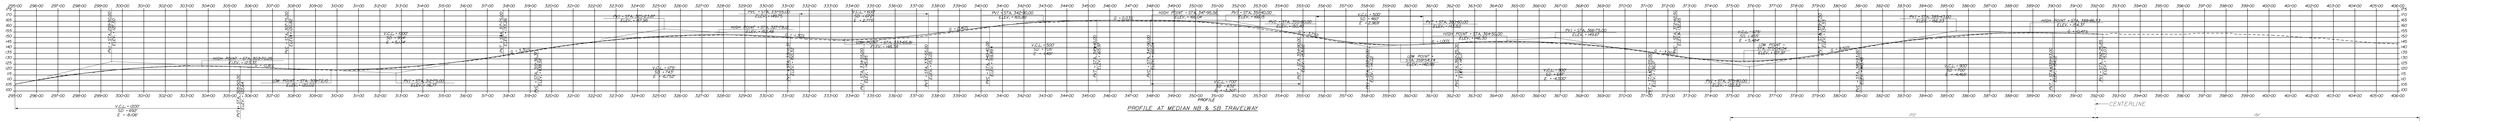

PROFILE

HORZ. (ft) 0 50 100 200
VERT. (ft) 20 0 20 40
Scale of Feet

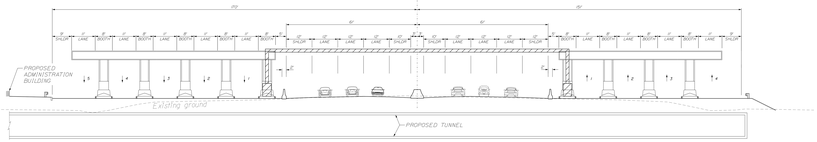

NORMAL CROWN SECTION SHOWING 6 LANE ORT WITH 4NB & 5SB OPENING YEAR CASH LANES

LEGEND

- PROPOSED TRAVELWAY
- PROPOSED PAVED SHOULDER
- PROPOSED GRASS SLOPE
- PROPOSED CONCRETE BARRIER
- WETLAND IMPACTS
- VERNAL POOL IMPACTS
- PALUSTRINE FORESTED WETLAND
- PALUSTRINE EMERGENT WETLAND - SIGNIFICANT
- PALUSTRINE EMERGENT WETLAND
- VERNAL POOL - POTENTIALLY SIGNIFICANT
- VERNAL POOL - NON-SIGNIFICANT
- EMERGENT FLOODPLAIN
- RIVER, STREAM, BROOK, OR BODIES OF WATER ITO BE VERIFIED
- RIVER, STREAM, BROOK, OR BODIES OF WATER

MILE 8.2 MILE 8.3 MILE 8.4 MILE 8.5 MILE 8.6 MILE 8.7 MILE 8.8 MILE 8.9 MILE 9.0 MILE 9.1 MILE 9.2 MILE 9.3 MILE 9.4 MILE 9.5 MILE 9.6 MILE 9.7 MILE 9.8 MILE 9.9 MILE 10.0

DRAFT CONCEPTUAL PLAN, PROFILE AND TYPICAL SECTION AT MILE MARKER 8.8: SUBJECT TO FURTHER DESIGN REFINEMENTS

TOLL SERVICES CONTRACT
YORK TOLL PLAZA

THE GOLD STAR MEMORIAL HIGHWAY

JACOBS

NOTES:

1. EXISTING AERIAL SURVEY PERFORMED BY AERIAL SURVEY & PHOTO, INC.OF NORRIDGEWOCK, MAINE DATED APRIL 14, 2005.

2. WETLANDS AND STREAMS WITHIN 250 FEET BEYOND THE EXISTING LIMITS OF IMPROVEMENTS WERE DELINEATED AND FLAGGED BY STAFF OF SEBAGO TECHNICS IN SEPTEMBER 2004 AND APRIL 2005.

ADDITIONAL INFORMATION ON WETLANDS AND STREAMS ARE FROM THE MAINE OFFICE OF GIS.

3. RIGHT OF WAY AND PROPERTY LINES WERE PROVIDED FROM THE TOWN OF YORK TAX MAPS. ADDITIONAL DATA WAS PROVIDED FROM THE TOWN OF YORK,TAX ASSESSOR'S OFFICE WEBSITE,DATED JANUARY 20, 2005.

PLAN

0 50 100 200
Scale of Feet

DRAFT CONCEPTUAL PLAN, PROFILE AND TYPICAL SECTION AT MILE MARKER 8.8: SUBJECT TO FURTHER DESIGN REFINEMENTS

TOLL SERVICES CONTRACT
YORK TOLL PLAZA

THE GOLD STAR MEMORIAL HIGHWAY

JACOBS

Date:7/12/2005 Username: Drawing: 4287-01-mm-001-Profile&Plan.dgn